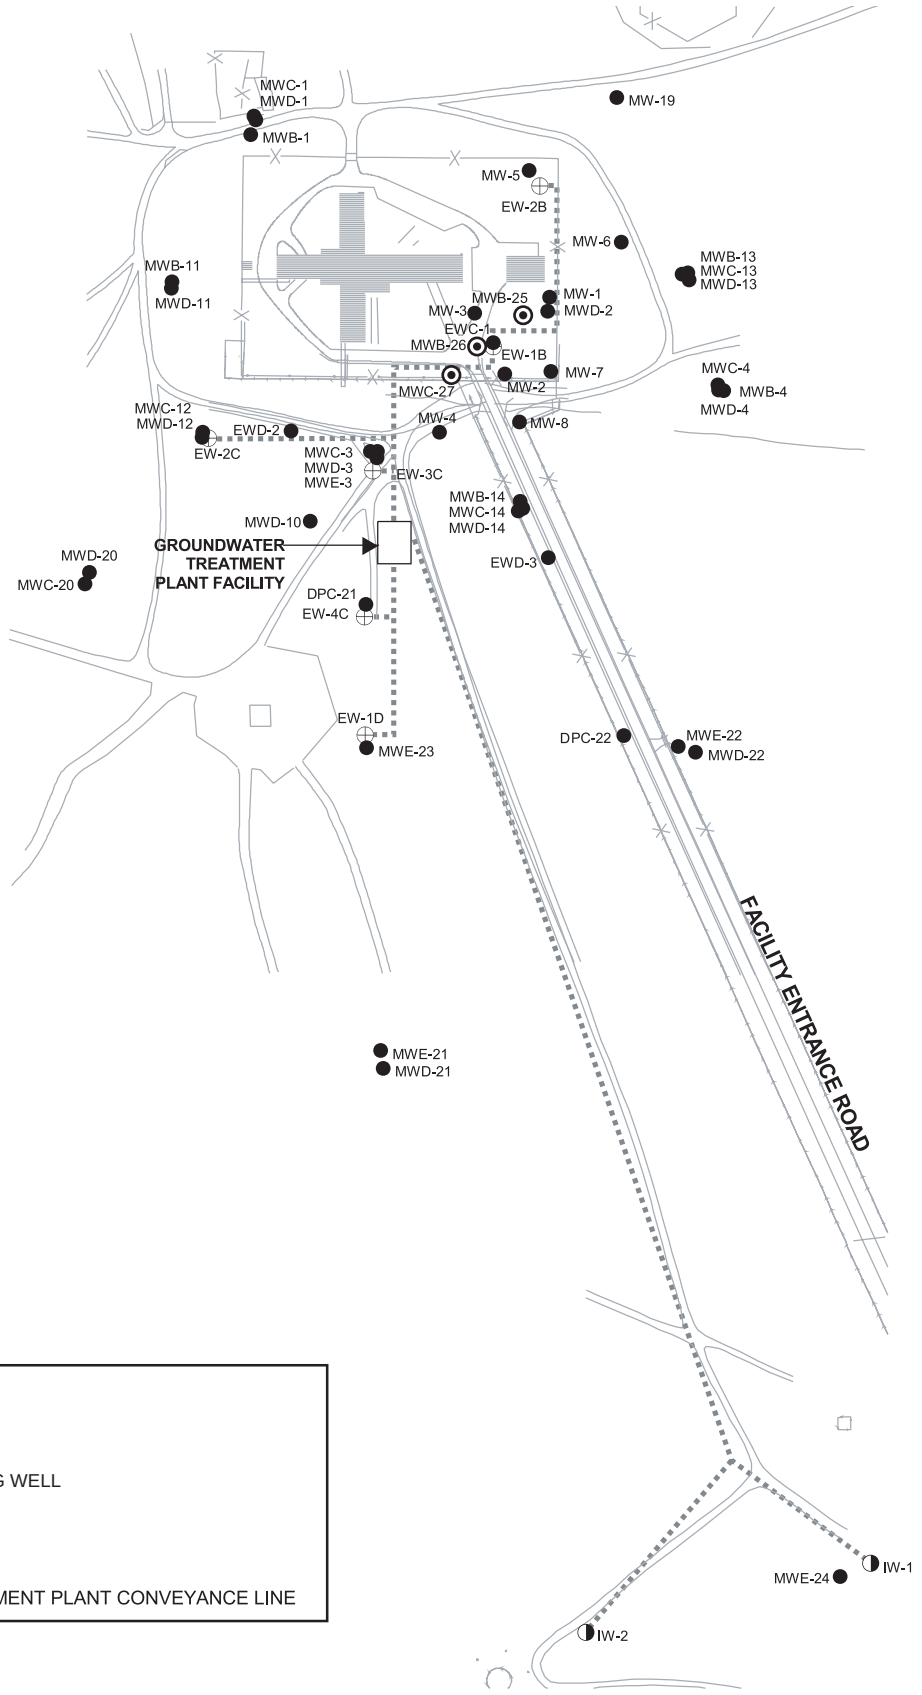

LEGEND

- ● MONITORING WELL
- ⊙ PROPOSED MONITORING WELL
- ⊕ EXTRACTION WELL
- ◑ INJECTION WELL
- GROUNDWATER TREATMENT PLANT CONVEYANCE LINE

N

0 300 600 Feet

FIGURE 5-1
GROUNDWATER MONITORING WELL NETWORK

IN SITU CHEMICAL OXIDATION TREATABILITY STUDY WORK PLAN
DAVIS GLOBAL COMMUNICATIONS SITE
FORMER McCLELLAN AIR FORCE BASE, SACRAMENTO, CALIFORNIA

CH2MHILL

E052005013SAC figure_5_1_GW_well_network.ai 08-10-05 dash