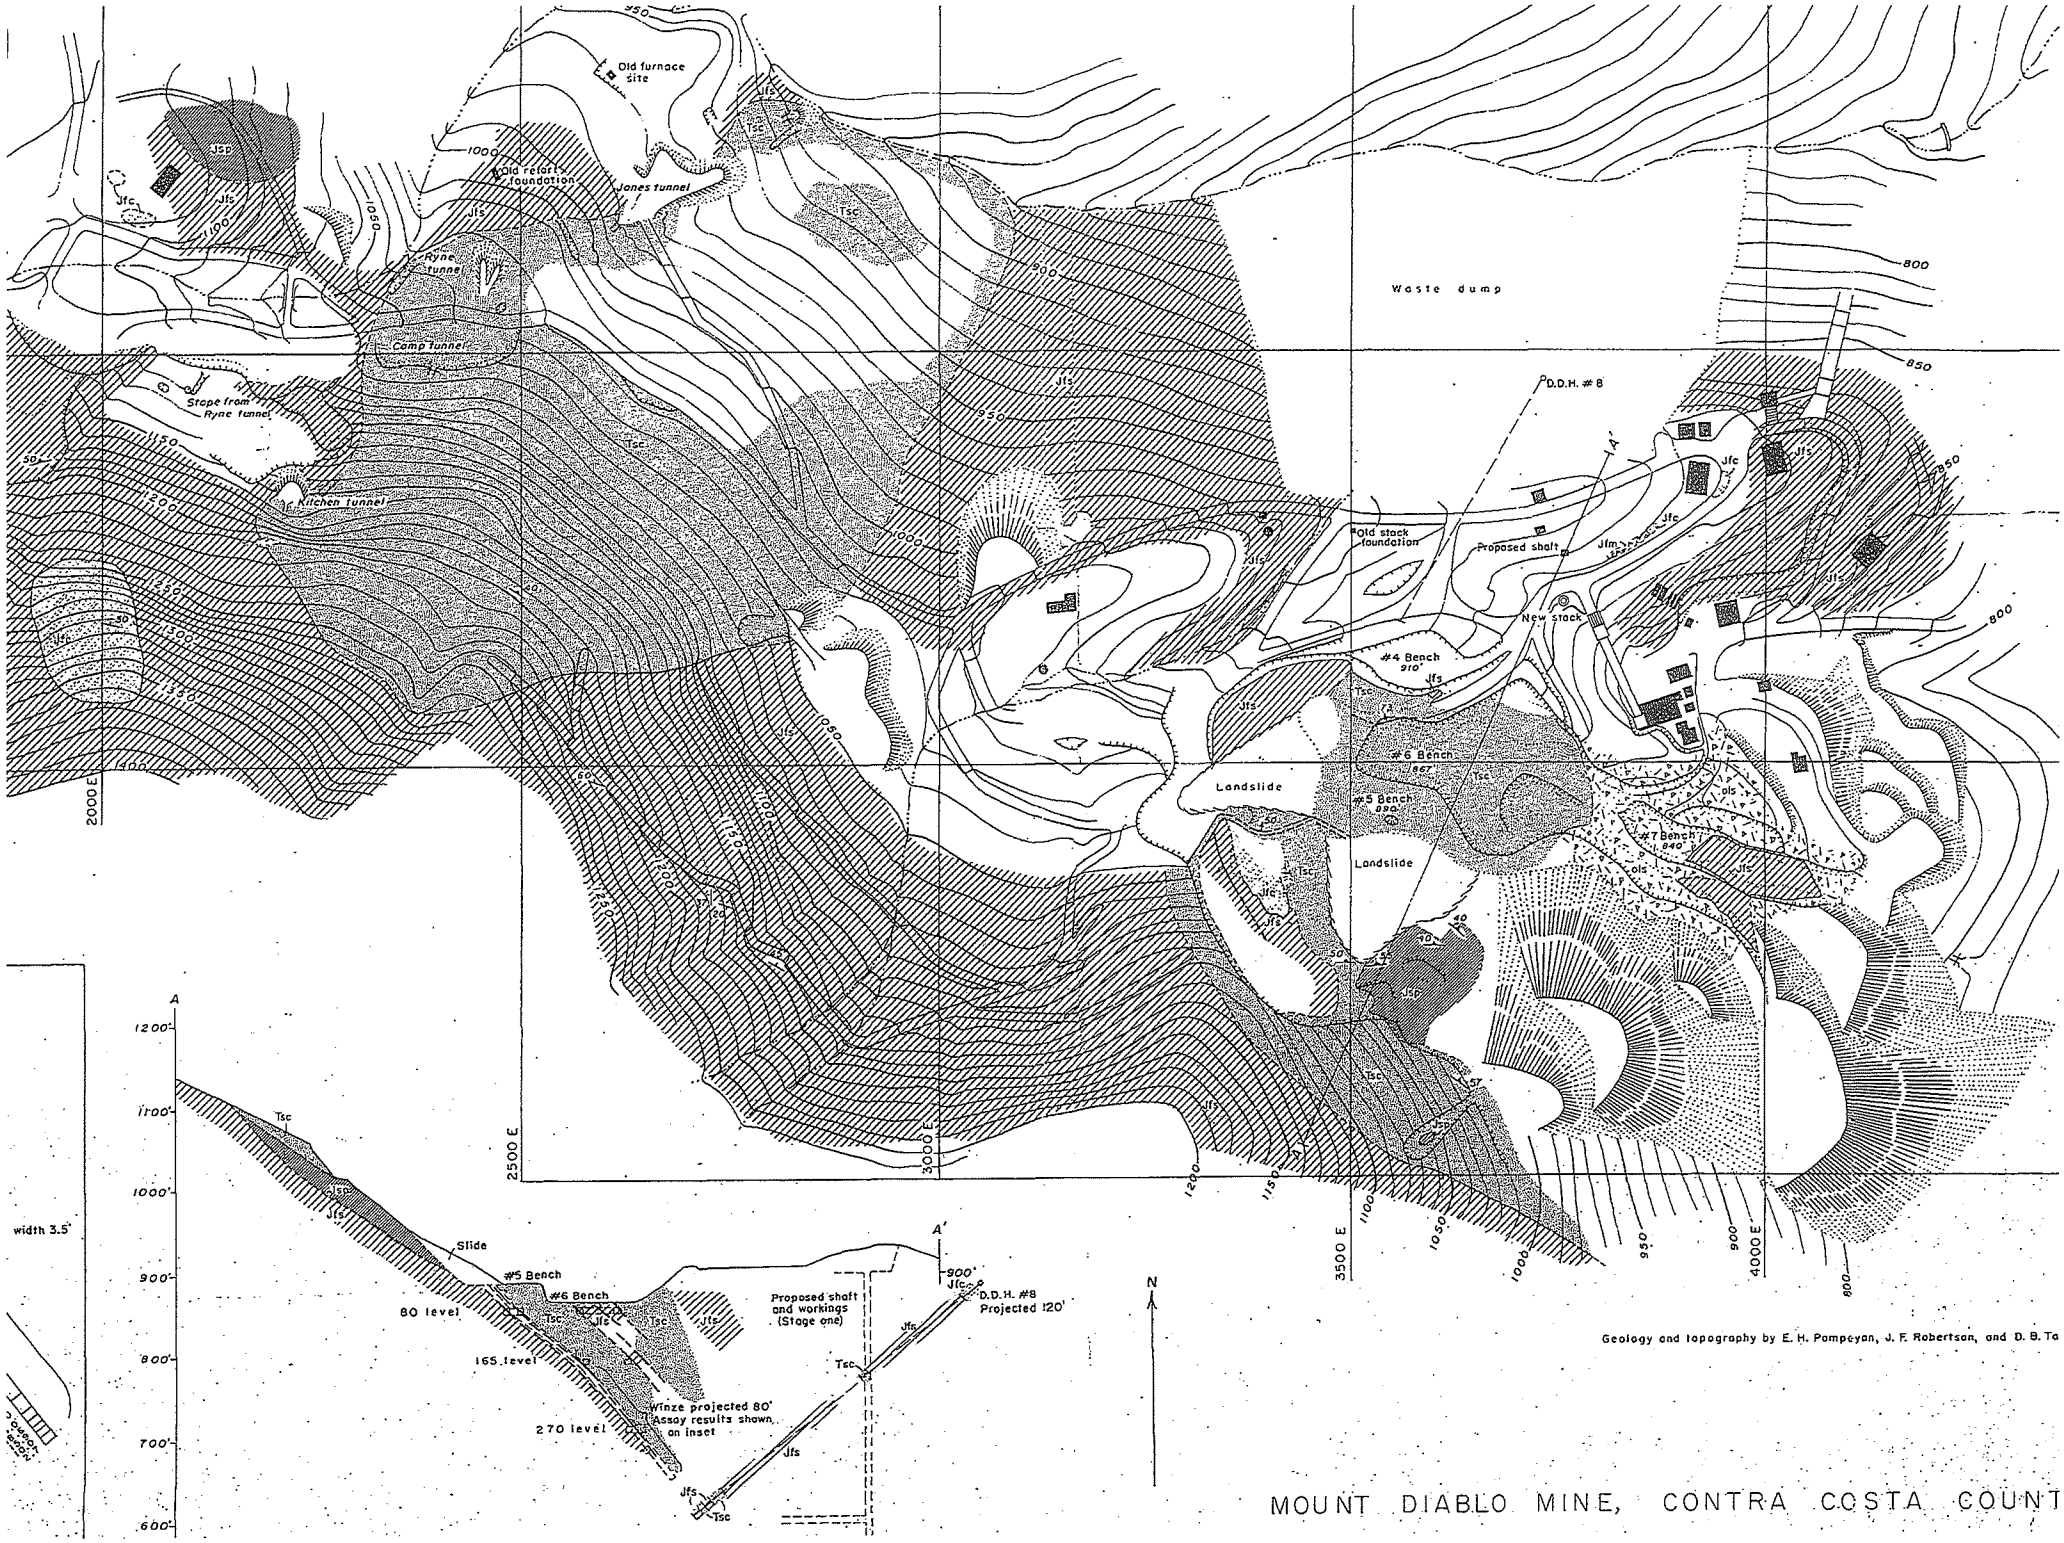
Old furnace site
Old retorts foundation
Jones tunnel
Ryne tunnel
Camp tunnel
Stope from Ryne tunnel
Kitchen tunnel
Waste dump
D.D.H. #8
Old stack foundation
Proposed shaft
New stack
#4 Bench 910'
#6 Bench 867'
#5 Bench 890'
#7 Bench 840'
Landslide
Landslide
2000 E
2500 E
3000 E
3500 E
4000 E
Jsp
Jfs
Jfc
Jfm
Tsc
ols
A
A'
N
width 3.5'
Slide
#5 Bench
#6 Bench
80 level
165 level
270 level
Winze projected 80' Assay results shown on inset
Proposed shaft and workings (Stage one)
D.D.H. #8 Projected 120'
900'
Geology and topography by E. H. Pampeyan, J. F. Robertson, and D. B. To
MOUNT DIABLO MINE, CONTRA COSTA COUNT