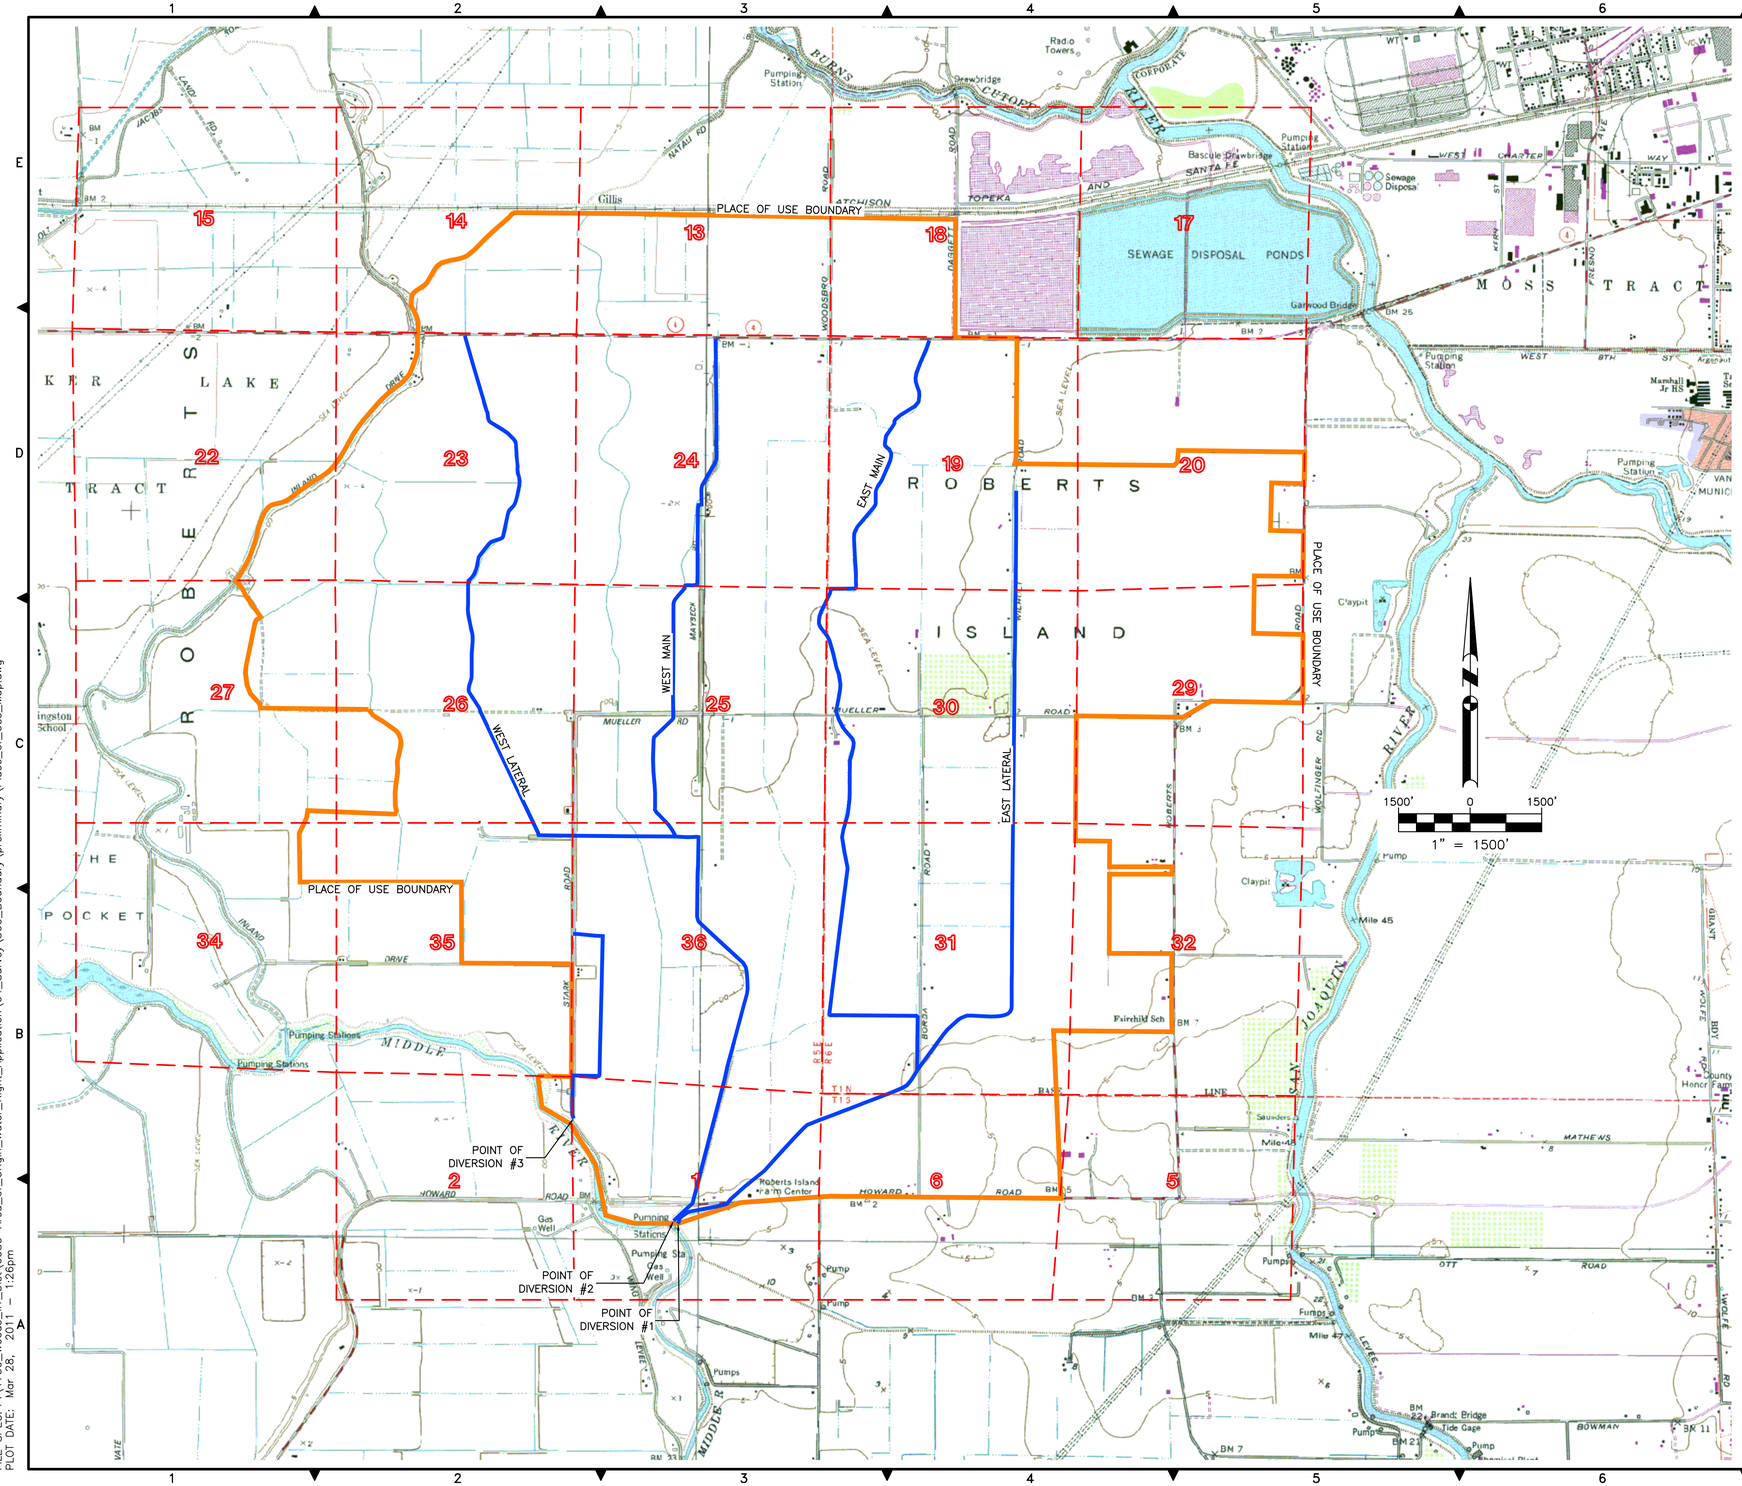

MAP TO ACCOMPANY

APPLICATION NO.

BY WOODS IRRIGATION COMPANY

FOR APPROPRIATION OF WATER

FROM THE MIDDLE BRANCH

OF THE SAN JOAQUIN RIVER

SAN JOAQUIN COUNTY

PREPARED BY:
KJELDSEN, SINNOCK, AND NEUDECK, INC.
REVIEWED BY:
WAGNER AND BONSIGNORE, CONSULTING CIVIL ENGINEERS

I, SCOTT LANDON BLAKE OF 711 NORTH PERSHING AVENUE, STOCKTON, CALIFORNIA, DO HEREBY STATE THAT THIS MAP WAS PREPARED UNDER MY DIRECT SUPERVISION. IT IS BASED ON 7.5 MINUTE UNITED STATES GEOLOGICAL QUADRANGLES, 2009 1 METER RESOLUTION COLOR AERIAL PHOTOGRAPHY OBTAINED FROM THE USDA NAIP PROGRAM, UNITED STATES CENSUS BUREAU TIGER SHAPEFILE, SAN JOAQUIN COUNTY GIS DATA, AND DATA PROVIDED BY WOODS IRRIGATION COMPANY. IT CORRECTLY REPRESENTS THE PROJECT DESCRIBED IN THE ACCOMPANYING APPLICATION, AND SHOWS THE LOCATIONS OF STREAMS IN THE IMMEDIATE VICINITY OF THE PROJECT. IT IS TRUE AND CORRECT TO THE BEST OF MY KNOWLEDGE AND BELIEF.

SCOTT LANDON BLAKE
CALIFORNIA PLS 8489

MARCH 2011

PROFESSIONAL LAND SURVEYOR
SCOTT L. BLAKE
NO. 8489
EXP. 12/31/2012
STATE OF CALIFORNIA

PLACE OF USE

TOWNSHIP	RANGE	PROJECTED SECTION	ACRES
1 NORTH	5 EAST	13	299
1 NORTH	5 EAST	14	156
1 NORTH	5 EAST	22	73
1 NORTH	5 EAST	23	536
1 NORTH	5 EAST	24	641
1 NORTH	5 EAST	25	601
1 NORTH	5 EAST	26	517
1 NORTH	5 EAST	27	115
1 NORTH	5 EAST	34	22
1 NORTH	5 EAST	35	191
1 NORTH	5 EAST	36	662
1 NORTH	6 EAST	18	145
1 NORTH	6 EAST	19	556
1 NORTH	6 EAST	20	277
1 NORTH	6 EAST	29	254
1 NORTH	6 EAST	30	591
1 NORTH	6 EAST	31	671
1 NORTH	6 EAST	32	124
1 SOUTH	5 EAST	1	294
1 SOUTH	5 EAST	2	7
1 SOUTH	6 EAST	6	244
TOTAL			6976

POINT OF DIVERSION TABLE

NAME: DIVERSION POINT #1 (EAST)
NORTHING: 2142440 FT.
EASTING: 6308364 FT.
LOCATION: THE PROJECTED NORTHEAST ¼ OF THE SOUTHWEST 1/4 OF PROJECTED SECTION 1, TOWNSHIP 1 SOUTH, RANGE 5 EAST.

NAME: DIVERSION POINT #2 (WEST)
NORTHING: 2142511 FT.
EASTING: 6308282 FT.
LOCATION: THE PROJECTED NORTHEAST ¼ OF THE SOUTHWEST 1/4 OF PROJECTED SECTION 1, TOWNSHIP 1 SOUTH, RANGE 5 EAST.

NAME: DIVERSION POINT #3 (STARK ROAD)
NORTHING: 2144654 FT.
EASTING: 6306153 FT.
LOCATION: THE PROJECTED NORTHWEST ¼ OF THE NORTHWEST 1/4 OF PROJECTED SECTION 1, TOWNSHIP 1 SOUTH, RANGE 5 EAST.

NOTES

NOTE #1: COORDINATES SHOWN THE CALIFORNIA STATE PLANE COORDINATE SYSTEM, ZONE 3, UNITED STATES SURVEY FEET, NORTH AMERICAN DATUM OF 1983 [CCS83 (NO EPOCH DATE)].

NOTE #2: THE PLACE OF USE BOUNDARY IS BASED ON IRRIGATION BY WOODS IRRIGATION COMPANY IN THE 2010 IRRIGATION SEASON AND WAS CREATED USING GIS PARCEL DATA OBTAINED FROM THE SAN JOAQUIN COUNTY COMMUNITY DEVELOPMENT DEPARTMENT.

SHEET 1 OF 1

FILE SPEC: P:\1739_Woods_Irr_Dist\0080-Area_of_Origin_Water_Right_Application\04_Survey\300_Boundary\preliminary\Place_of_Use_Map.dwg
PLOT DATE: Mar 28, 2011 - 1:26pm